PLAN

SHOWING

PROPOSED SUBDIVISION

BLOCKS 57 & 58

WITHIN

PARCEL C

REG'D PLAN NO. 88S40960

AND

PARCEL G

PLAN NO. 101556154

SCALE 1:2000

BY

J.K. MEYER, S.L.S.

JANUARY 8th, 2008

TOWN OF UNITY

SASKATCHEWAN

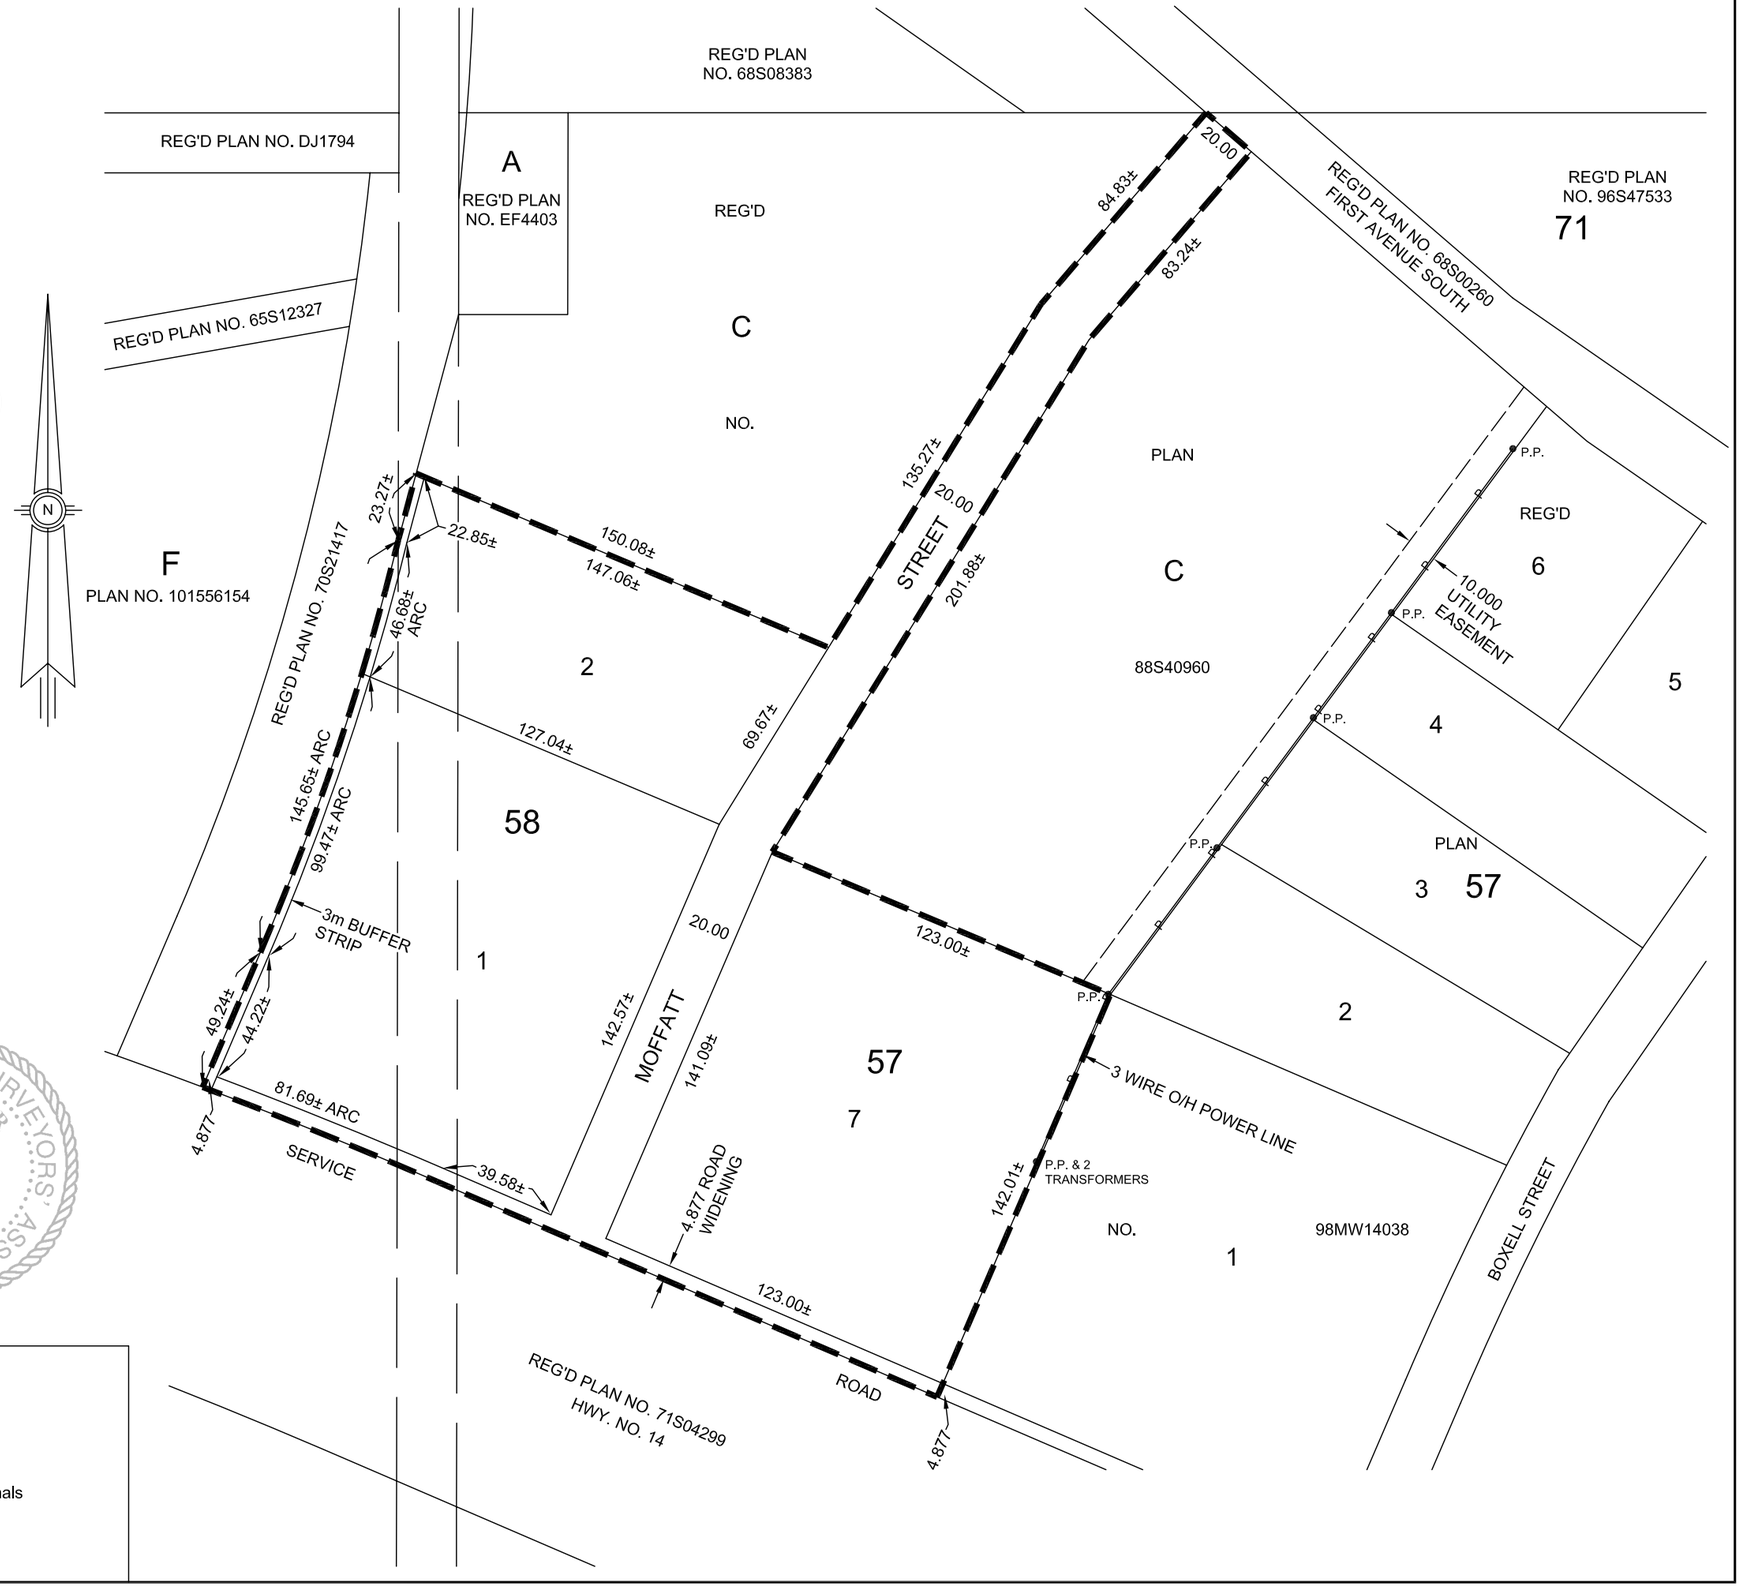

Justin Meyer.

Justin Kent Meyer — Saskatchewan Land Surveyor

SASKATCHEWAN LAND SURVEYORS' ASSN. J.K. MEYER 289 SLS

Revision 1 - Revised Subdivision boundary - June 11, 2008

CALTECH SURVEYS LTD.

Job No.: 207-3007

G:\CADD\2007\3000\207-3007\DWG\207-307P01R01.DWG

Note:

Portion to be approved is outlined in a bold dashed line and contains 5.484 ha 13.55 Ac.

Measurements are in metres and decimals thereof.

Owner: The Town of Unity and
Joseph Alan Holdings Ltd.